


4


EXISTING SECOND FLOOR
SCALE 1:50



EXISTING SIDE 'A' ELEVATION
SCALE 1:100

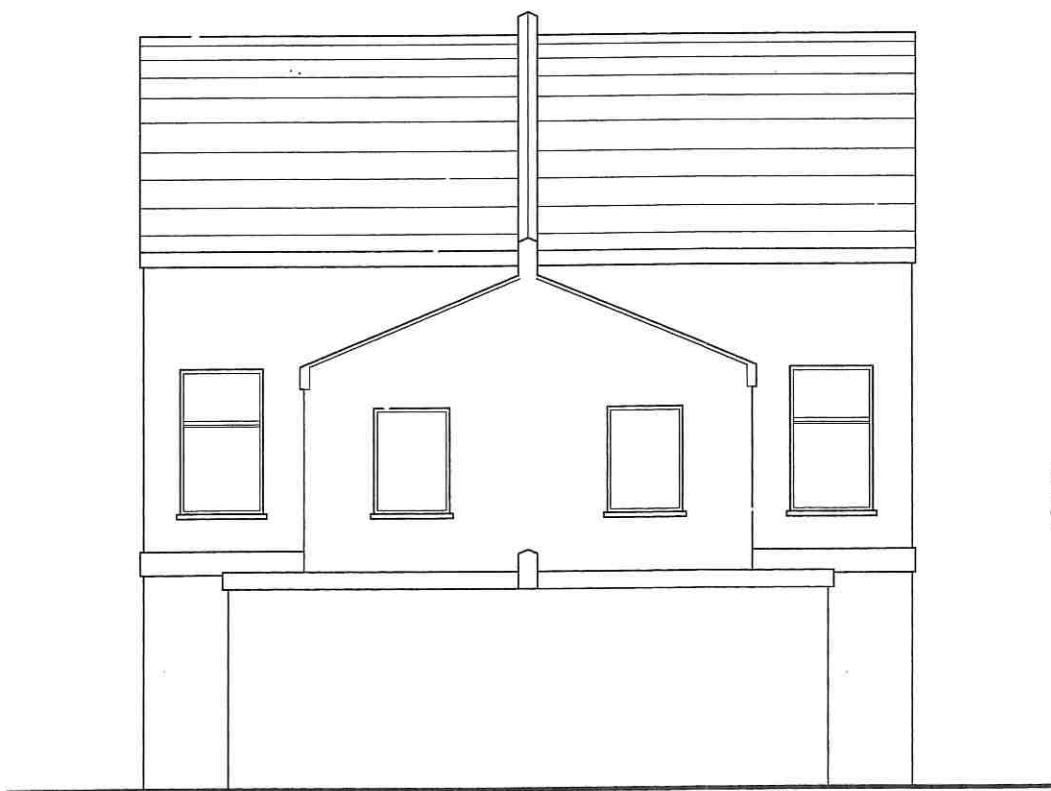

EXISTING REAR ELEVATION
SCALE 1:100

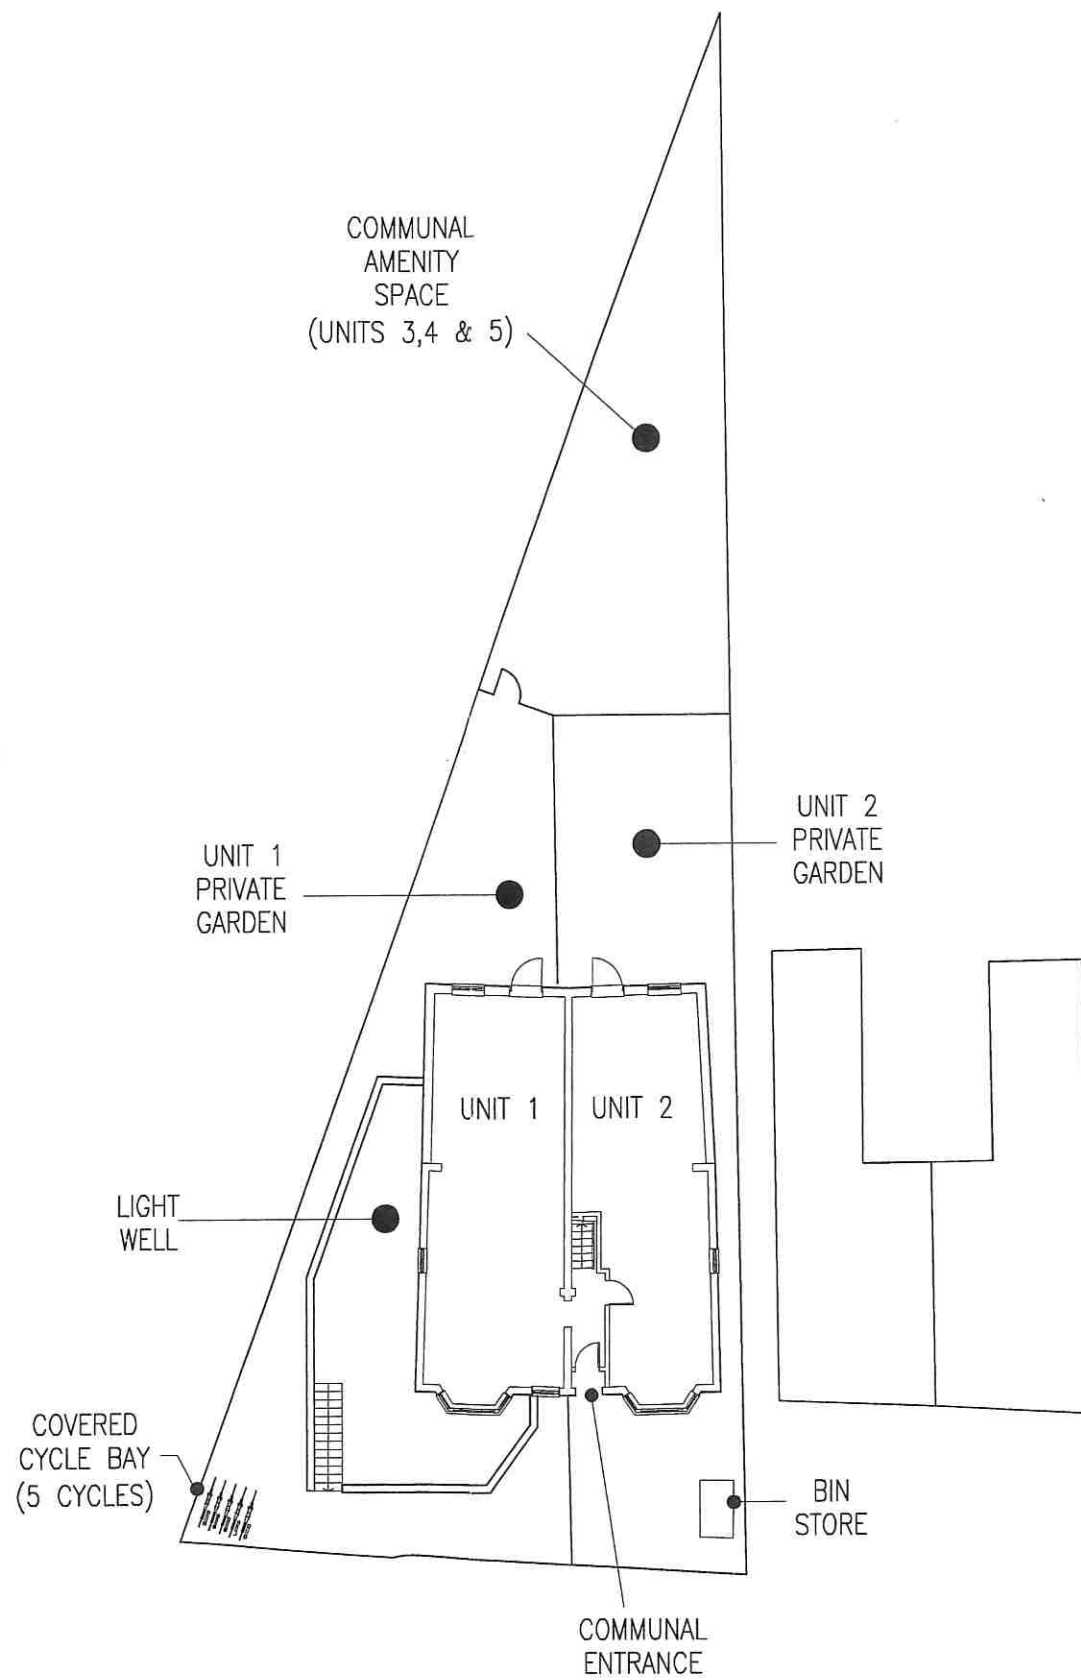

Revision	Description	Date

PROJECT	5 BEULAH ROAD, CROYDON CROYDON		
TITLE	EXISTING FLOOR PLANS & ELEVATIONS PROPOSED AMENITY LAYOUT PLANNING APPLICATION		
MST ARCHITECTURAL SERVICES 44 Cumberland Road Woodside Green, London SE25 4RE Tel -07789 341 671		DATE	10/04/08
		SCALE	A1 @ 1:100 & 1:50
		JOB No	459
		DWG No	459/01