


KEY



EXTENT OF DEMISED
PREMISES FOR 57a



COMMUNAL AREA

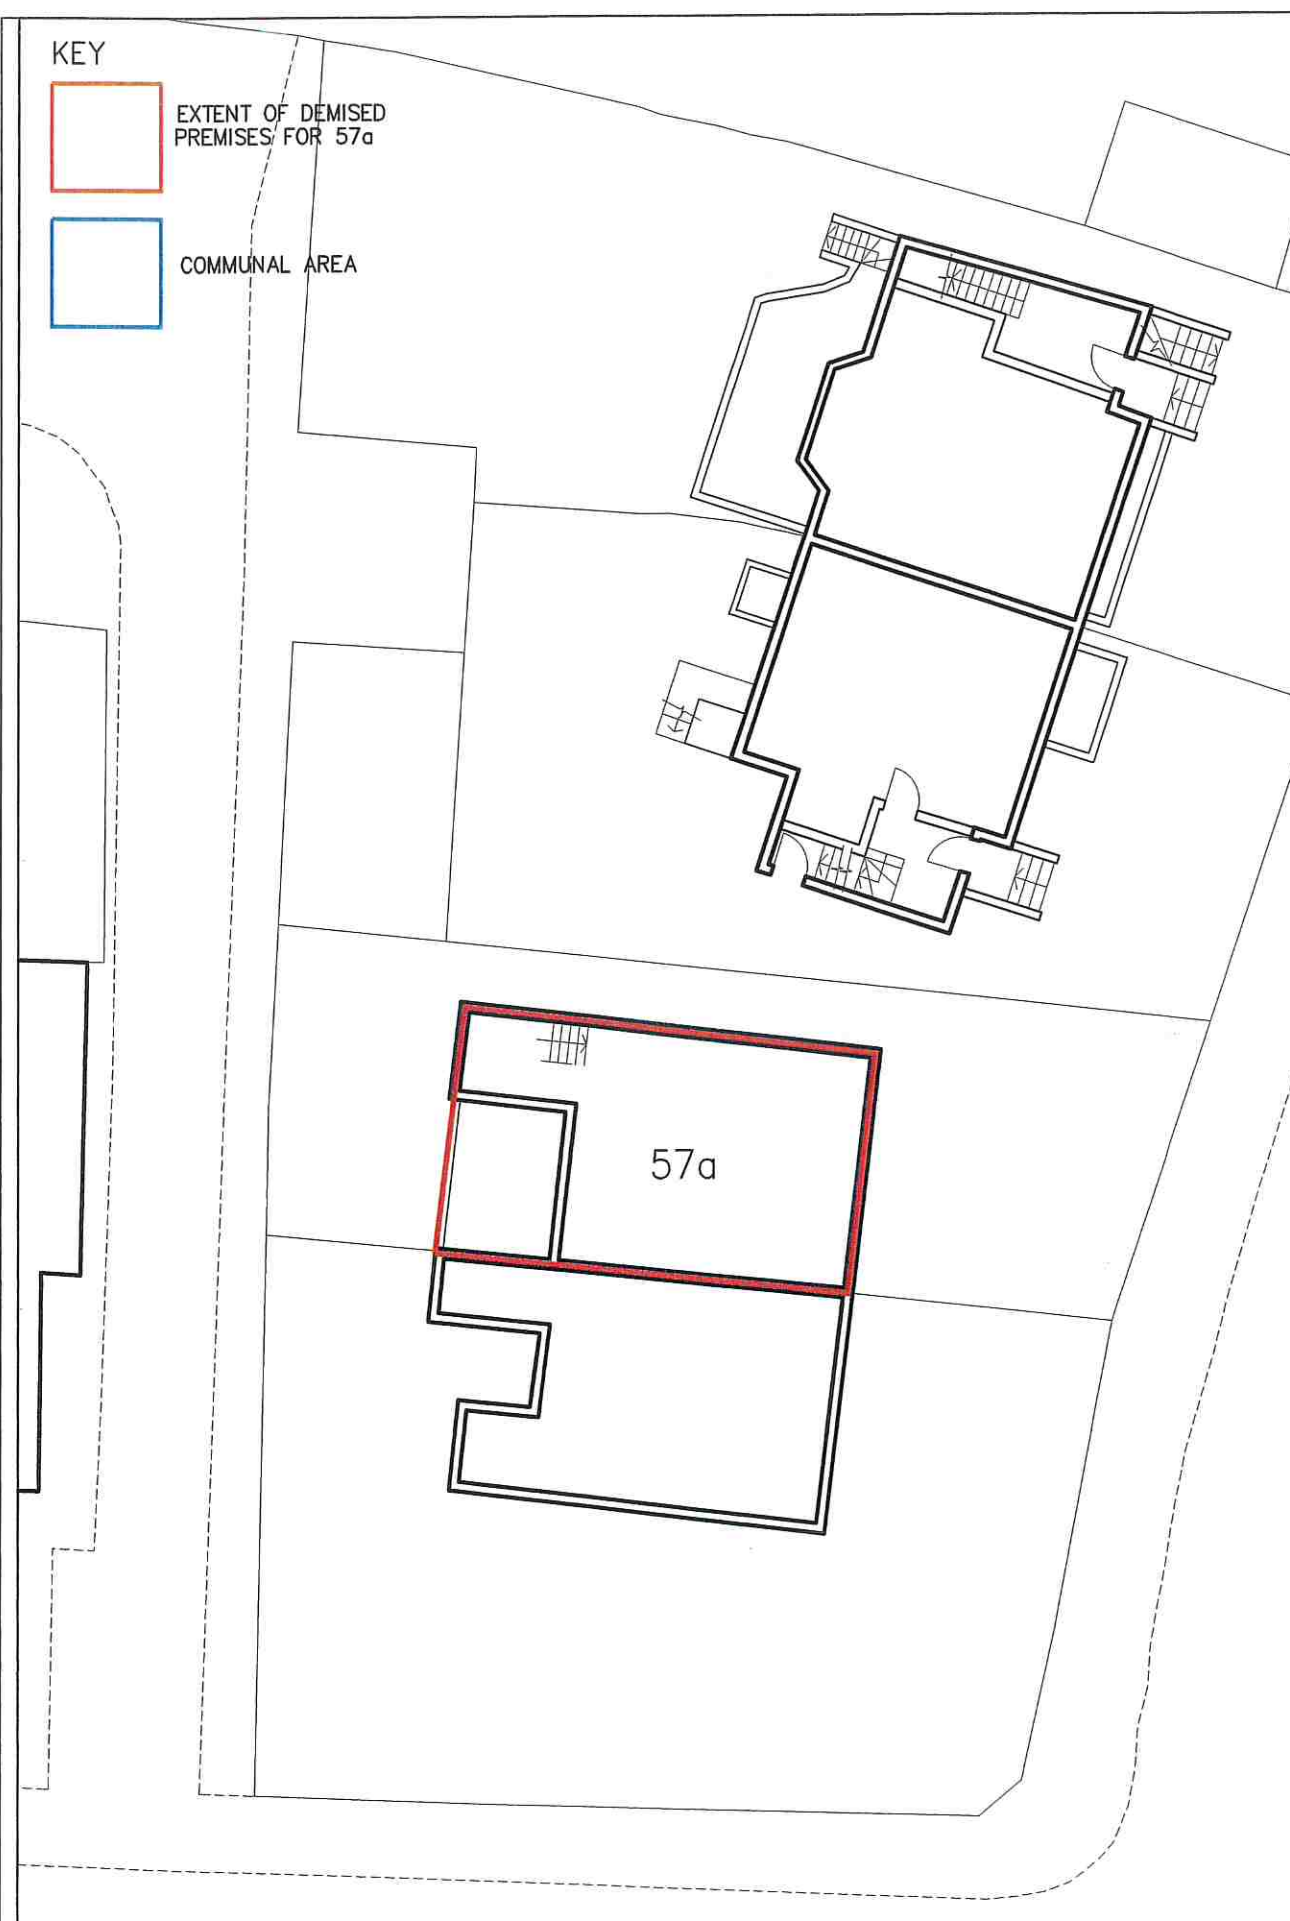


57a COOMBE ROAD, CRO 1BR
BASEMENT

DO NOT SCALE
All dimensions to be checked on site. Errors or omissions should be reported to MST.

© Copyright belongs to MST Architectural Services

Notes:
Drawings prepared for outline of premises only. MST Architectural Services area checks carried out in the future, cannot be held accountable for any dimensions

Revision	Description	Date

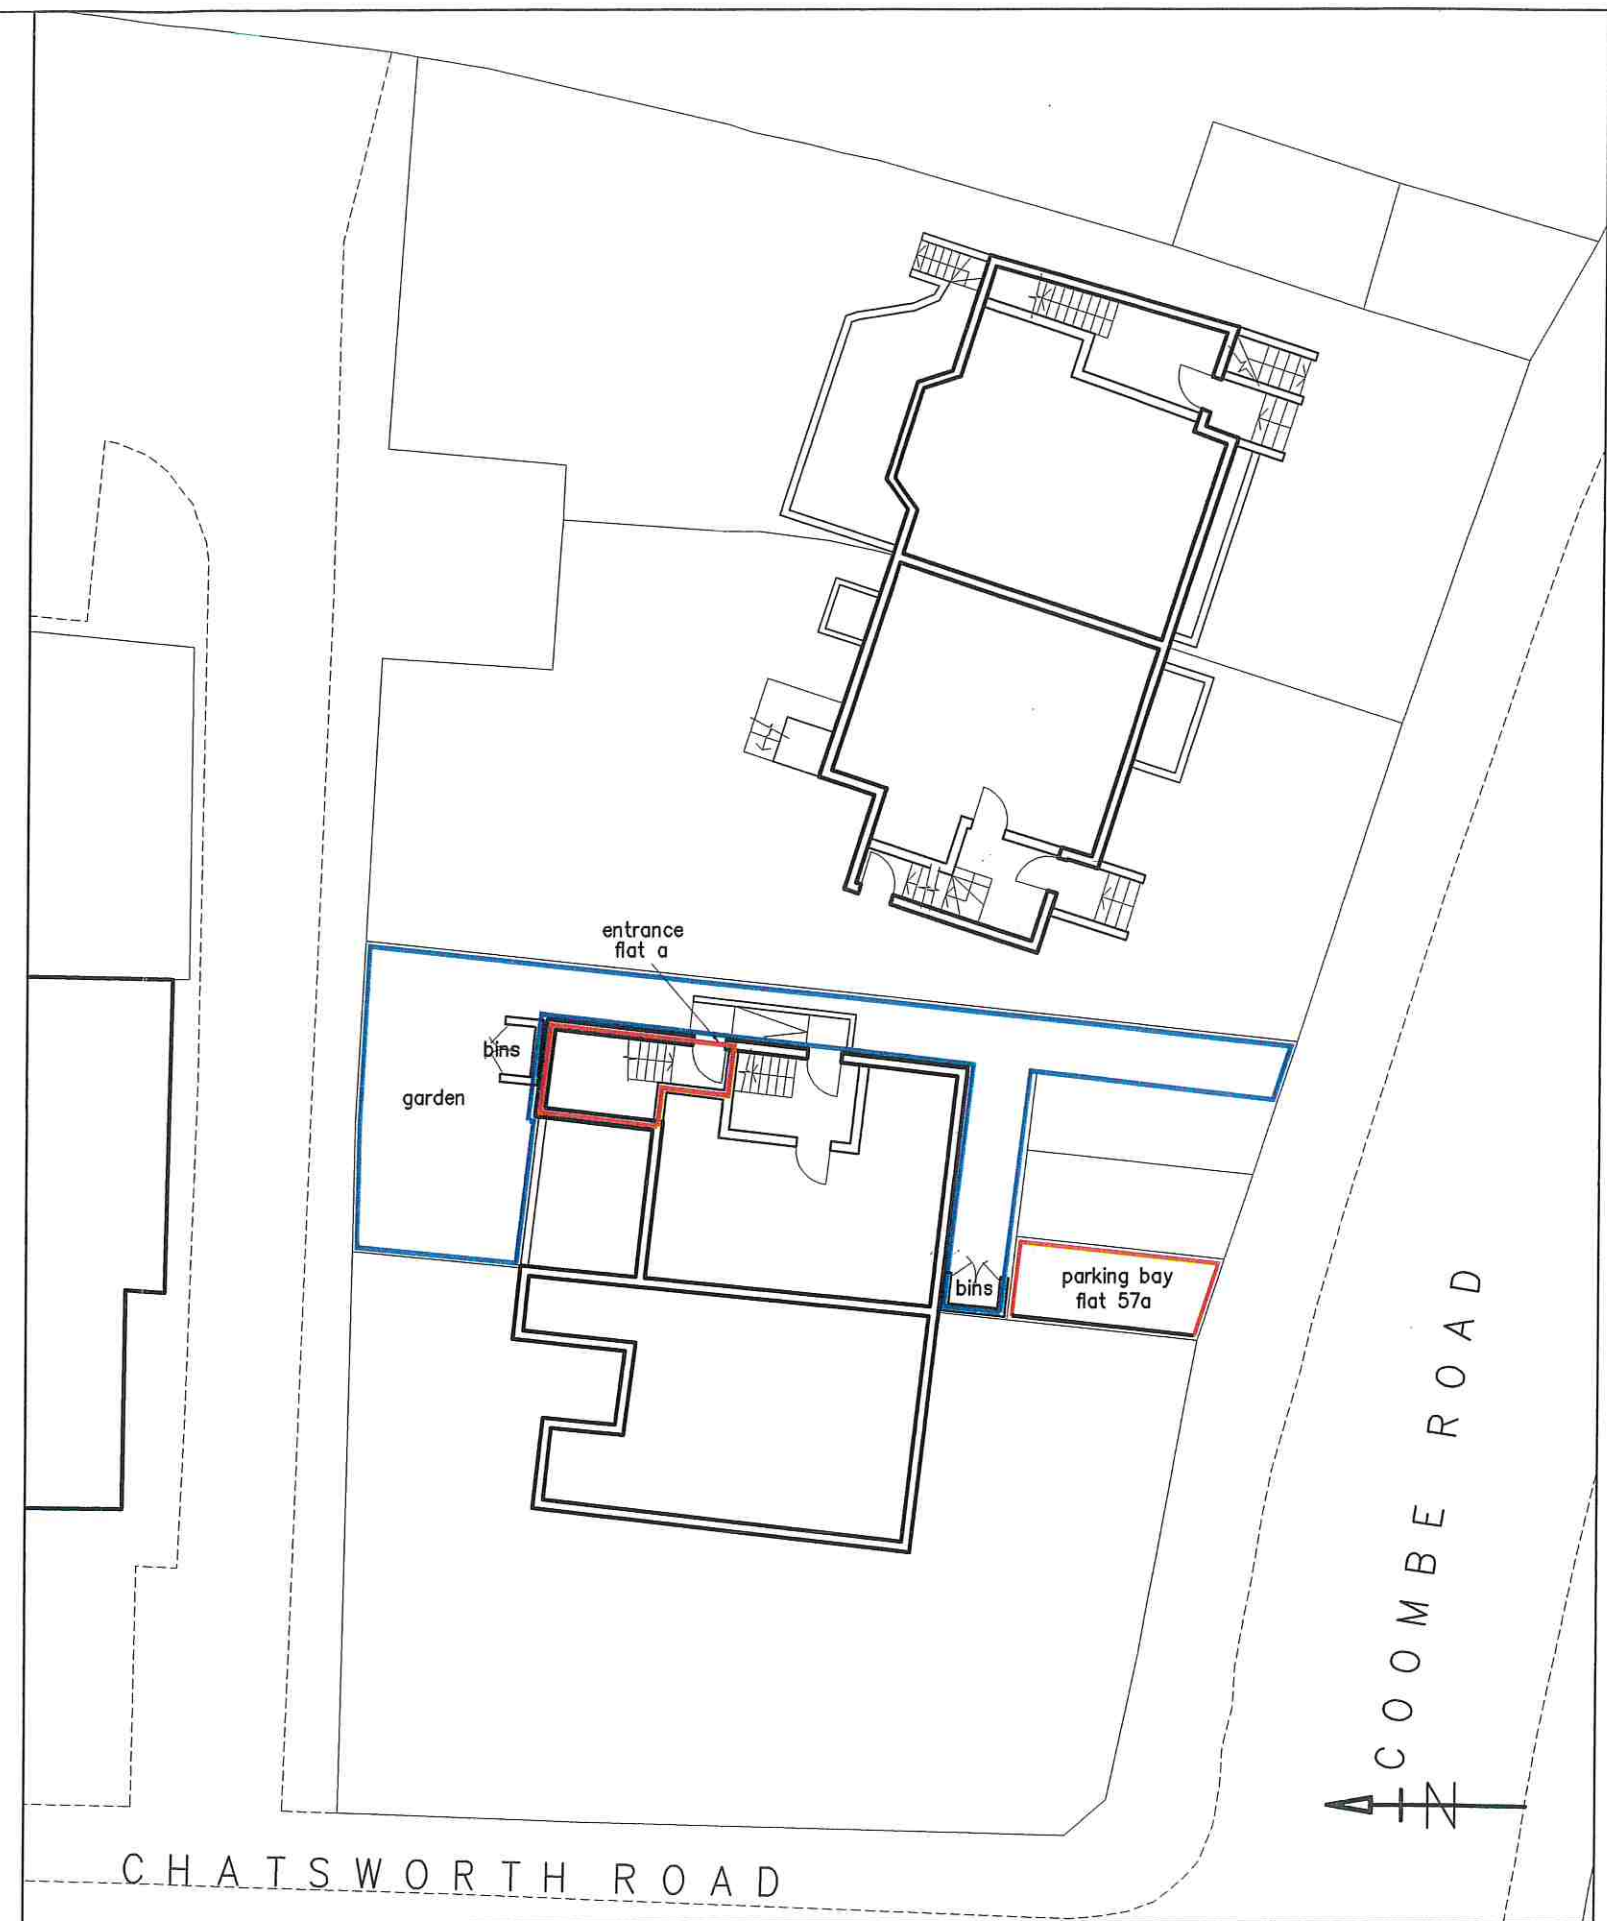

57 COOMBE ROAD, CRO 1BR
GROUND FLOOR

MST ARCHITECTURAL SERVICES
44 Cumberland Road
Woodside Green, London SE25 4RE
Tel -07789 341 671

SCALE 1:200
CRO:
TITLE
LEASE PLAN

DATE 14/03/06
PLOT DATE:
JOB No
DIB ID

PROJECT
57a COOMBE ROAD,
CROYDON, CRO 1BR