


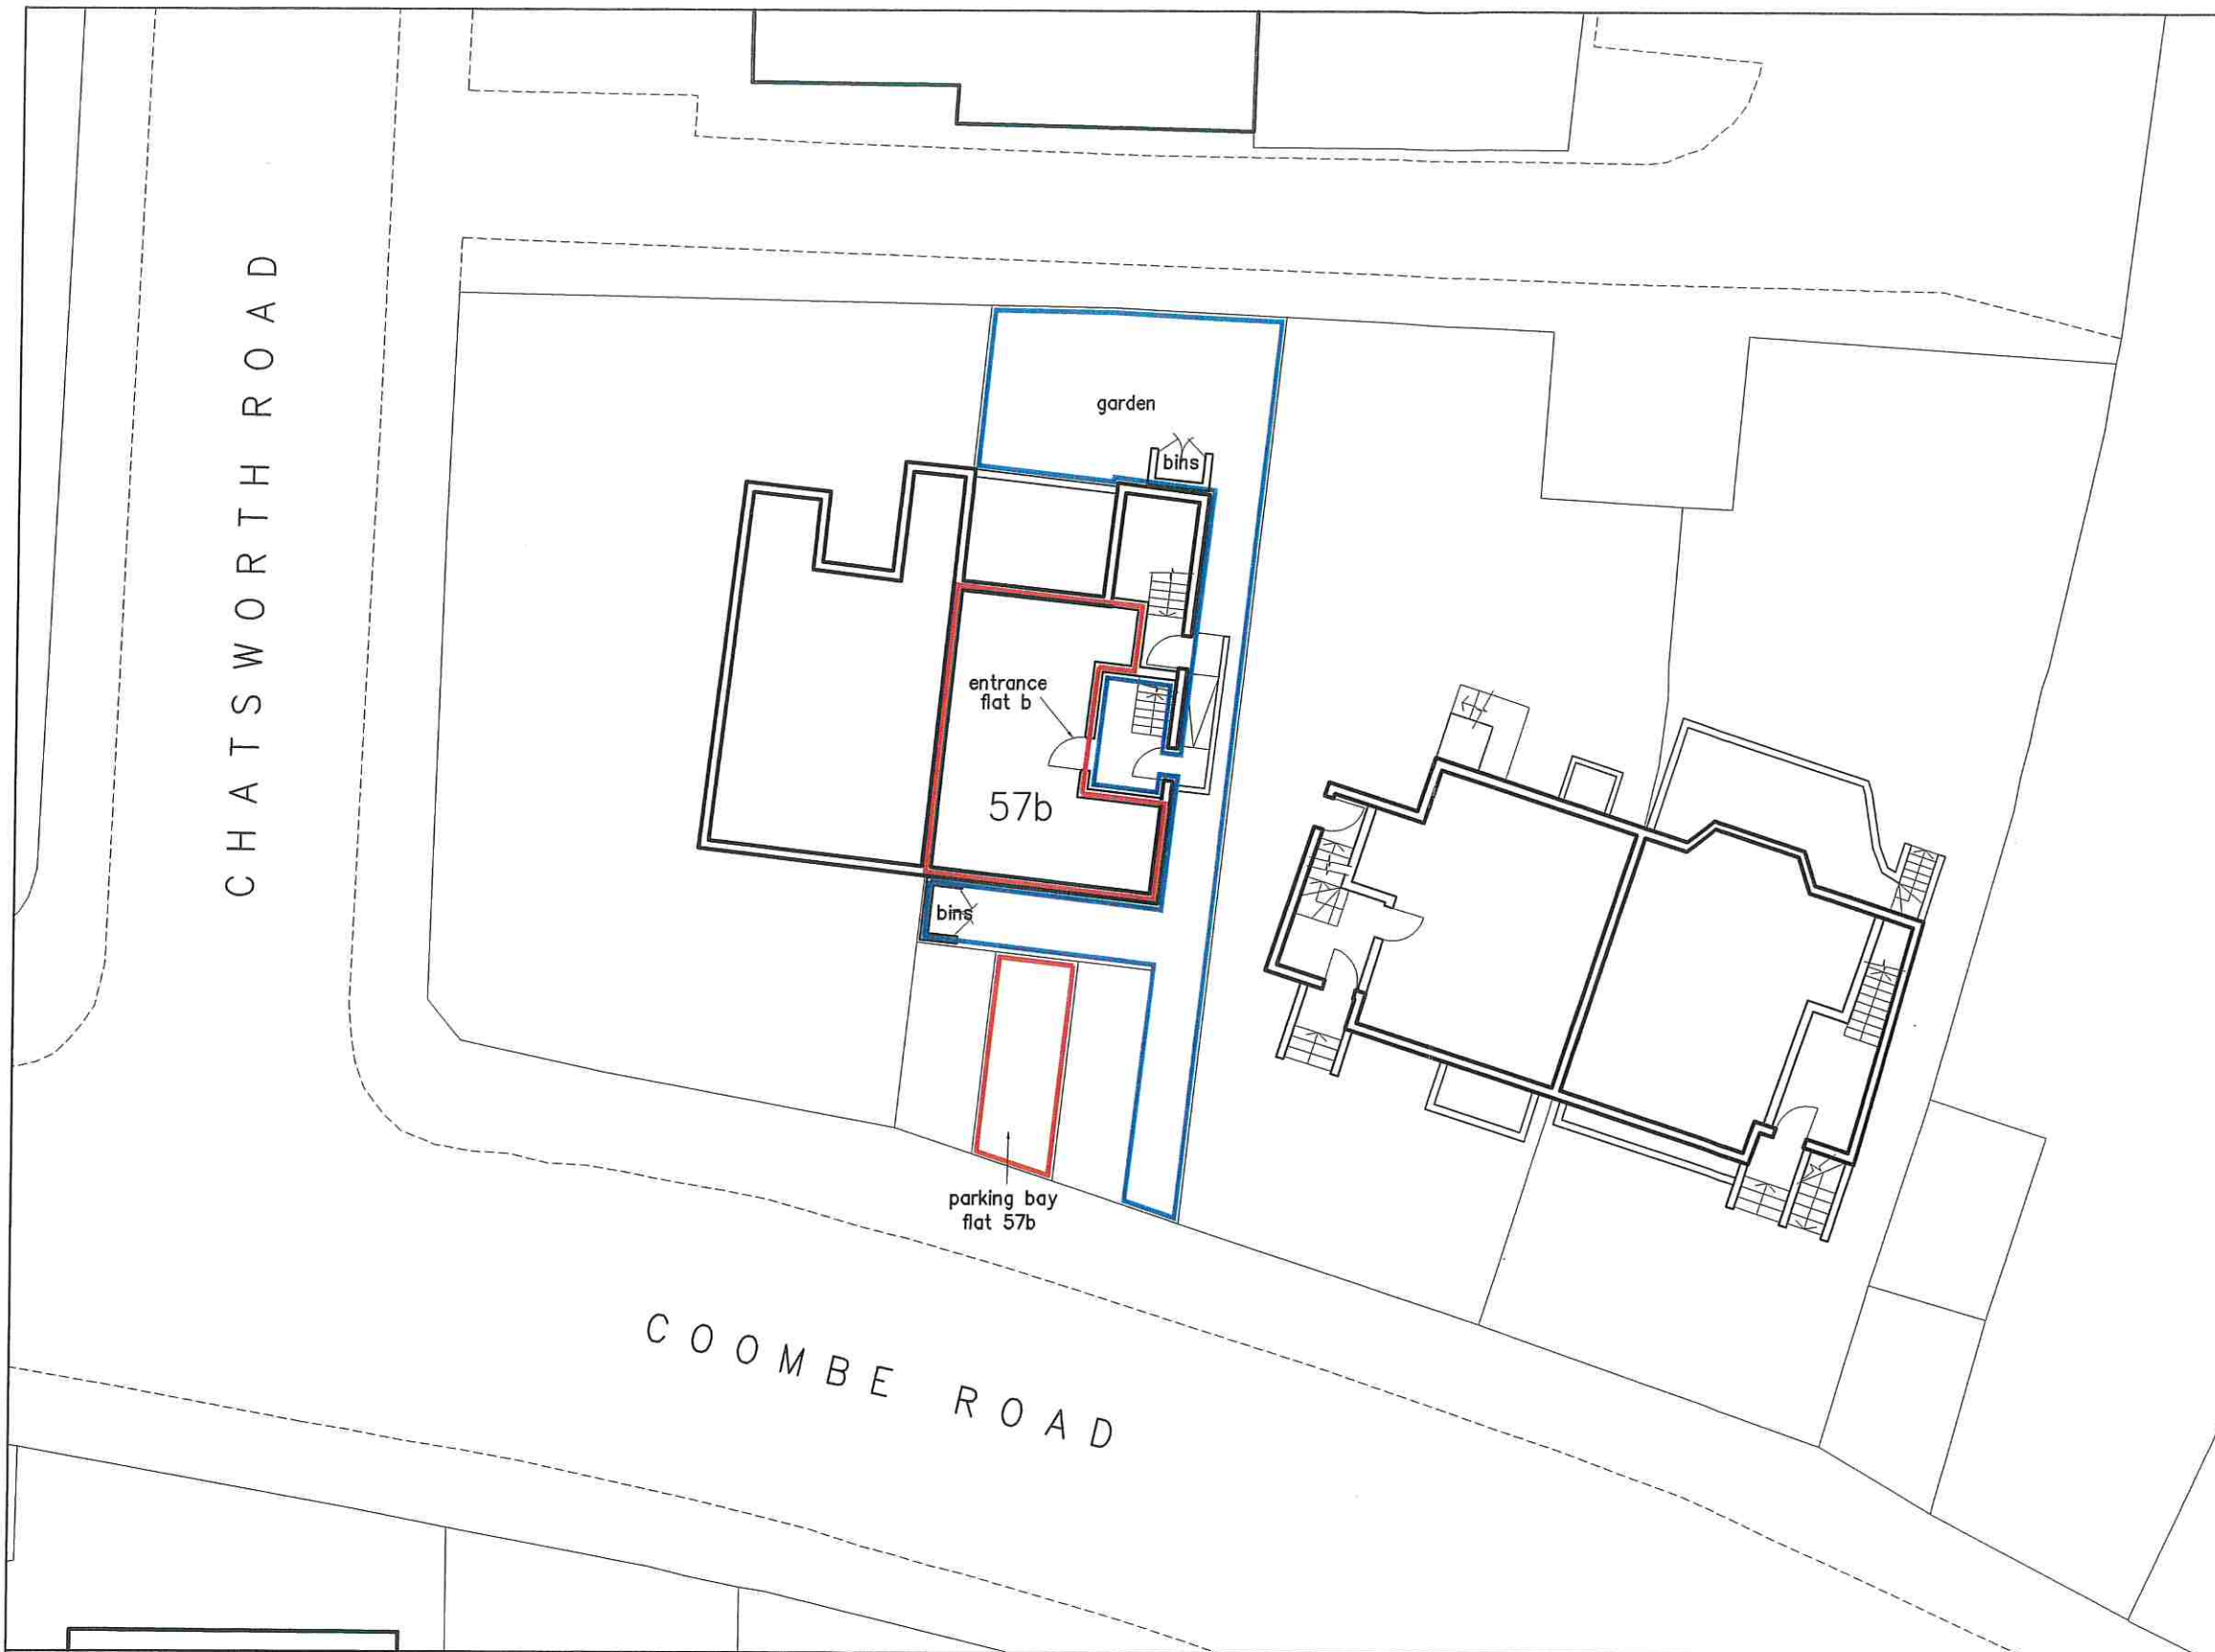

KEY

EXTENT OF DEMISED PREMISES FOR 57b

COMMUNAL AREA

57b COOMBE ROAD, CRO 1BR
GROUND FLOOR

DO NOT SCALE
All dimensions to be checked on site. Errors or omissions should be reported to MST.
© Copyright belongs to MST Architectural Services

Notes: Drawings prepared for outline of premises only. MST Architectural Services area checks carried out in the future, cannot be held accountable for any dimensions		
Revision	Description	Date

MST ARCHITECTURAL SERVICES
44 Cumberland Road
Woodside Green, London SE25 4RE
Tel -07789 341 671

SCALE 1:200	DATE 14/03/06
CAD:	PLOT DATE:
TITLE	JOB No
LEASE PLAN	57b

PROJECT
57b COOMBE ROAD,
CROYDON, CRO 1BR