

DO NOT SCALE  
All dimensions should be checked on site. Errors or omissions should be reported to MST.  
© Copyright belongs to MST Architectural Services

Notes:  
Drawings prepared for outline of premises only. MST Architectural Services cannot be held accountable for any dimensions or checks carried out in the future.


| Revision | Description | Date |
|----------|-------------|------|
|          |             |      |
|          |             |      |
MST ARCHITECTURAL SERVICES  
44 Cumberland Road  
Woodside Green, London SE25 4RE  
Tel: 07789 341 071


|             |               |         |
|-------------|---------------|---------|
| SCALE 1:200 | DATE 14/03/08 | PROJECT |
| CAD         | FLAT DATE     |         |
| TITLE       | JOB NO        |         |
| LEASE PLAN  |               |         |

59d COOMBE ROAD,  
CROYDON, CRO 1BR

59 COOMBE ROAD, CRO 1BR  
GROUND FLOOR

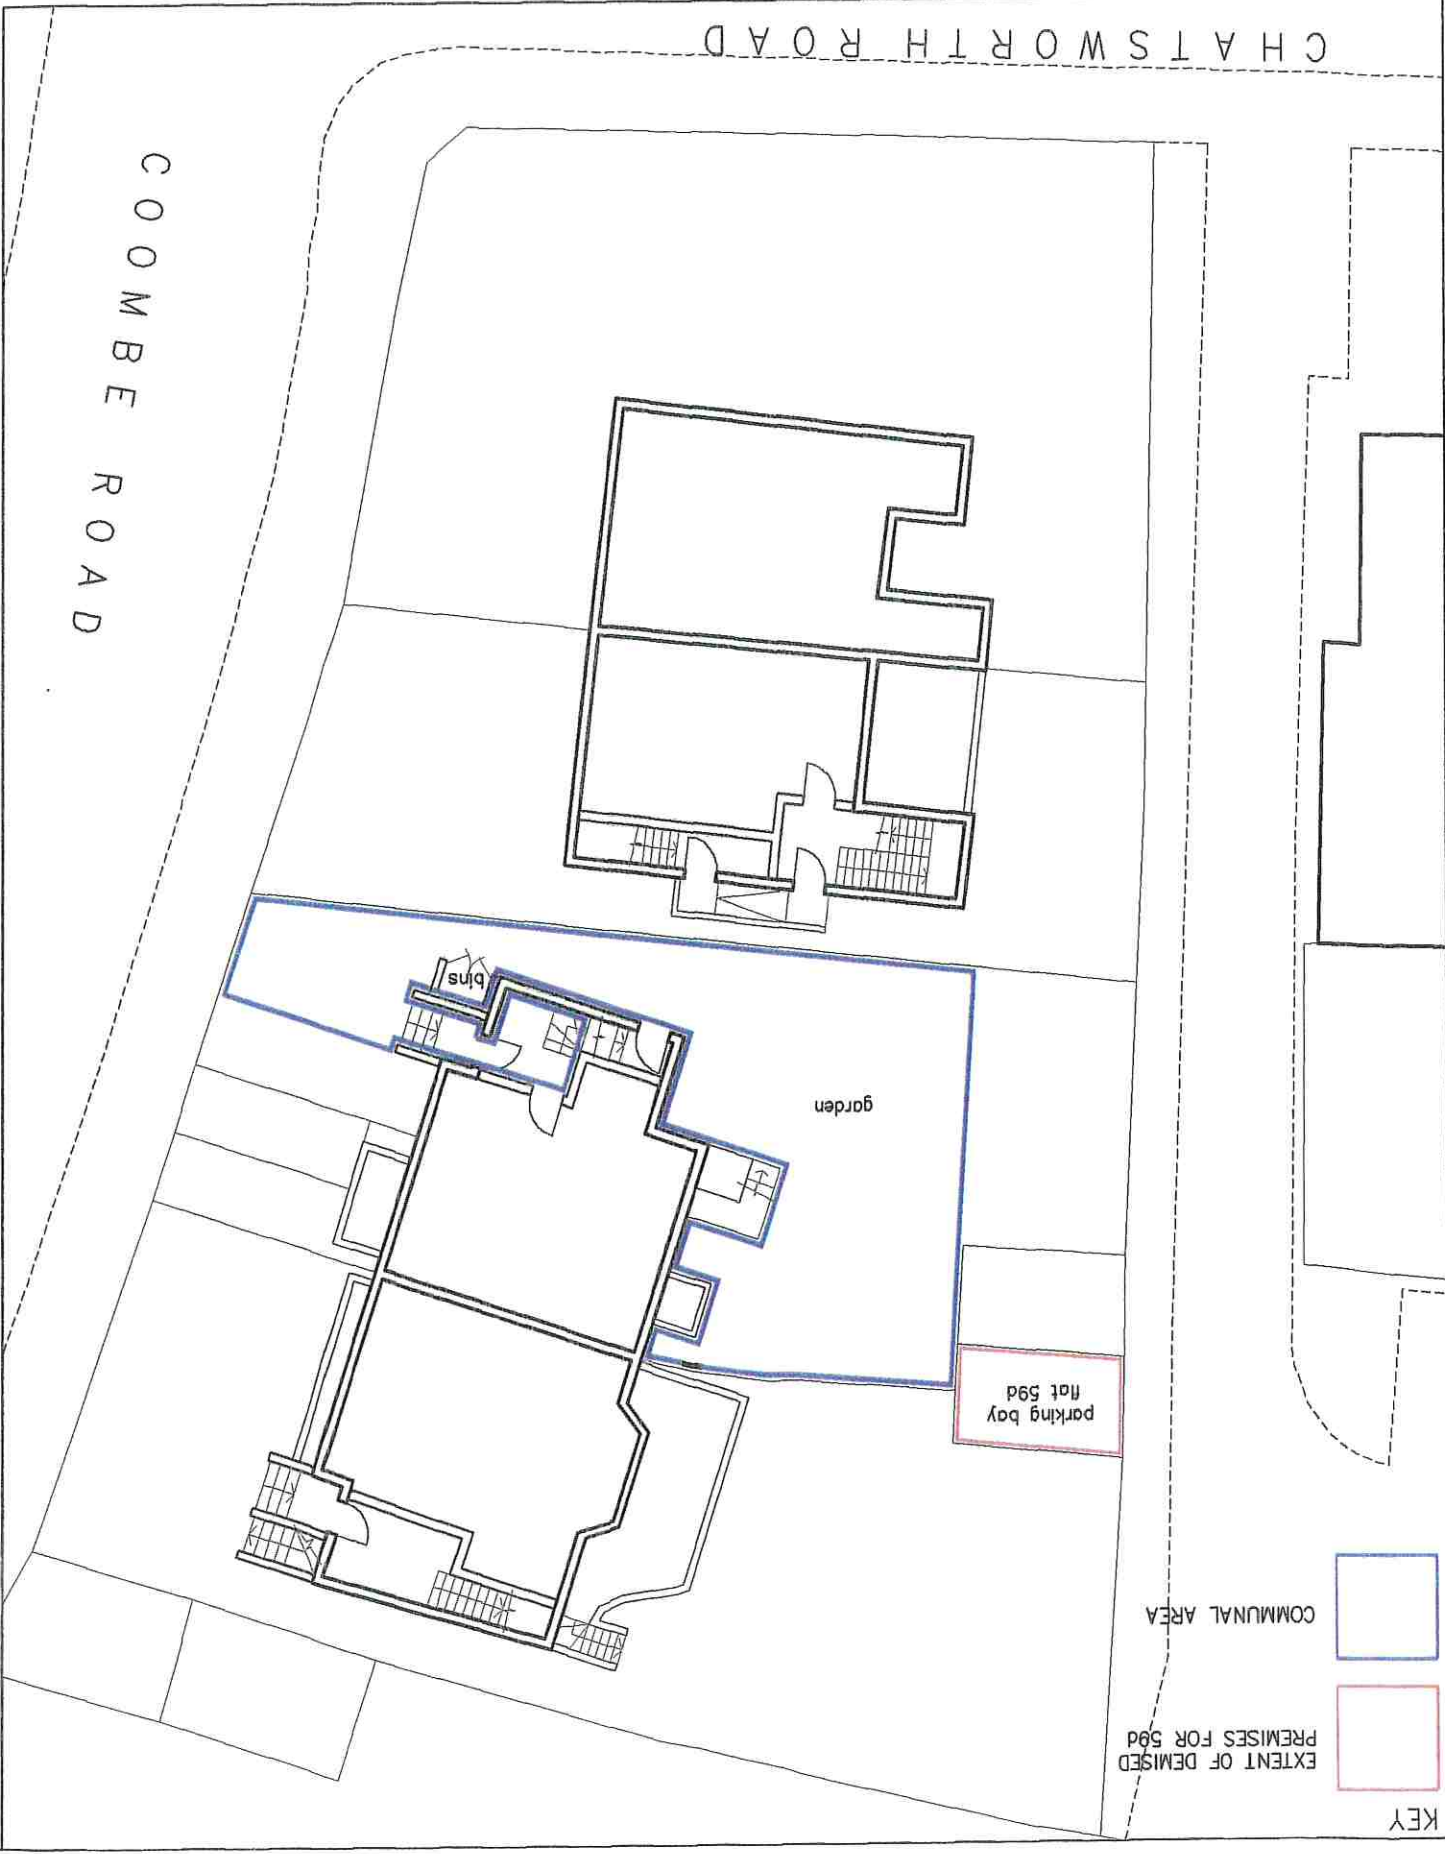

59 COOMBE ROAD, CRO 1BR  
FIRST FLOOR

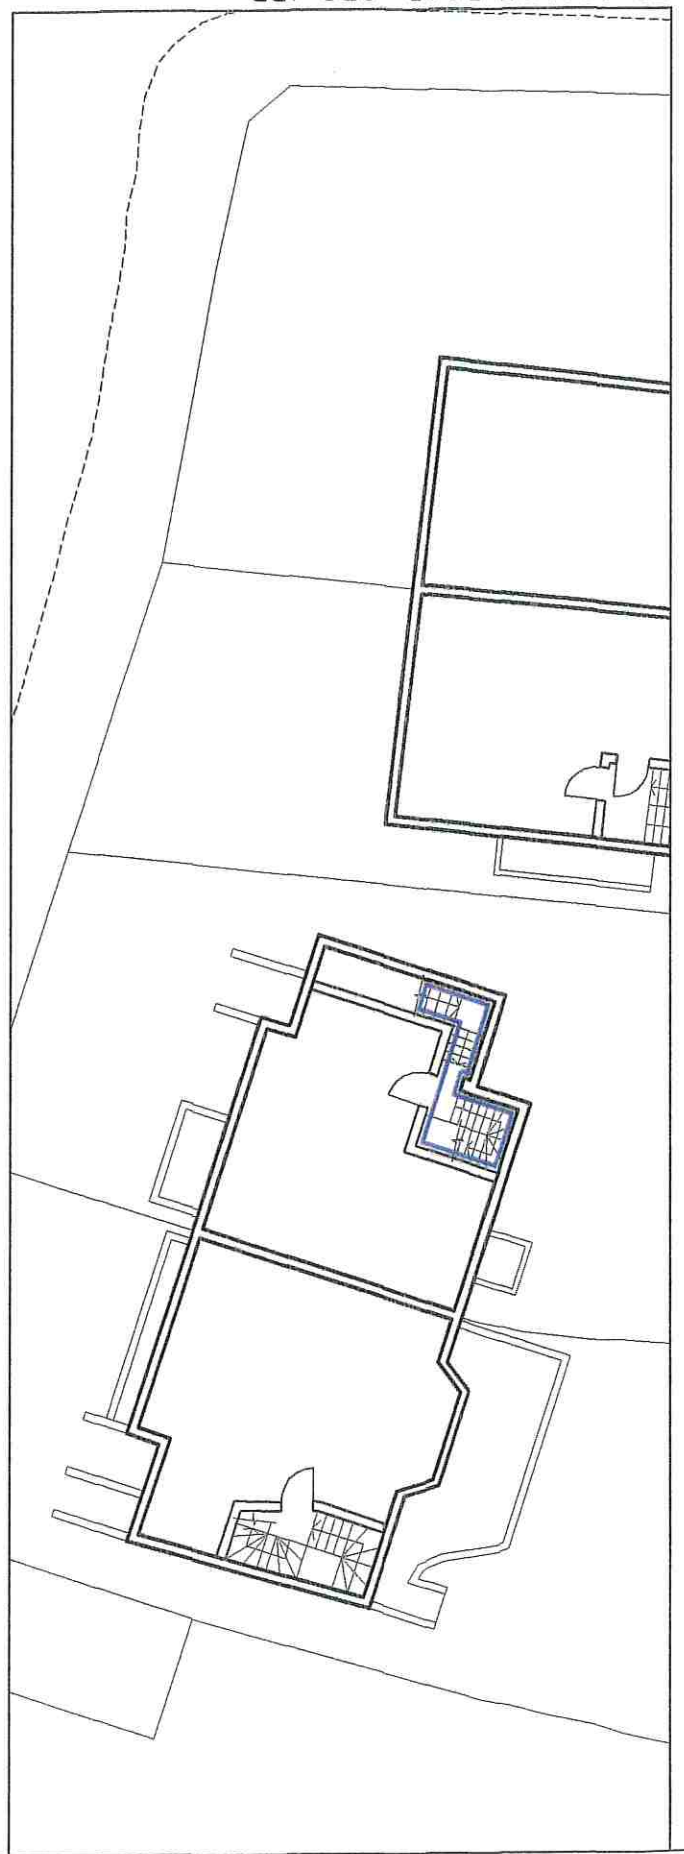

59d COOMBE ROAD, CRO 1BR  
SECOND FLOOR

