


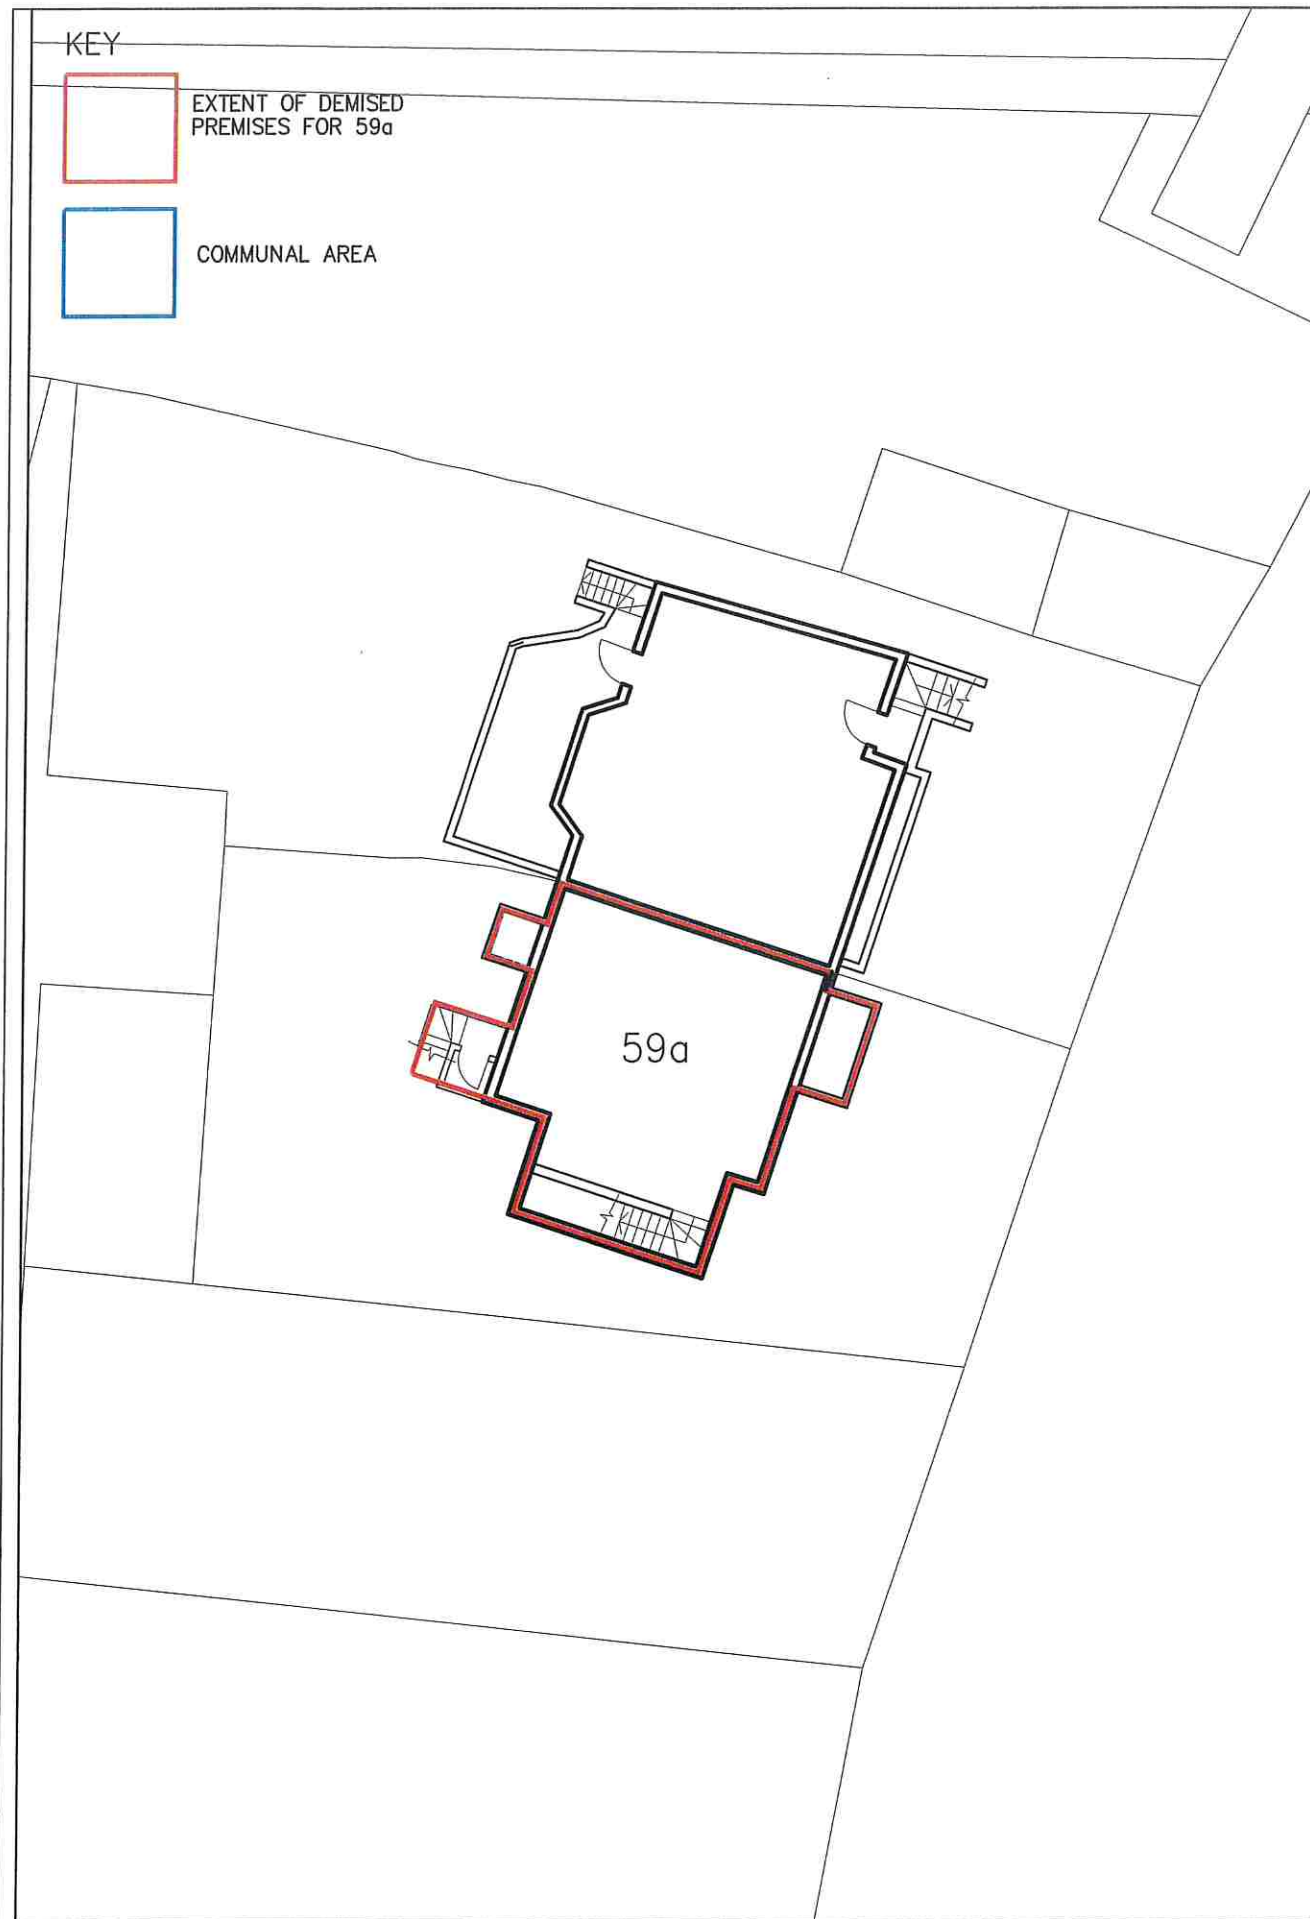


59a COOMBE ROAD, CRO 1BR
BASEMENT

DO NOT SCALE
All dimensions to be checked on site. Errors or omissions should be reported to MST.

© Copyright belongs to MST Architectural Services

Notes:
Drawings prepared for outline of premises only. MST Architectural Services area checks carried out in the future, cannot be held accountable for any dimensions

Revision	Description	Date

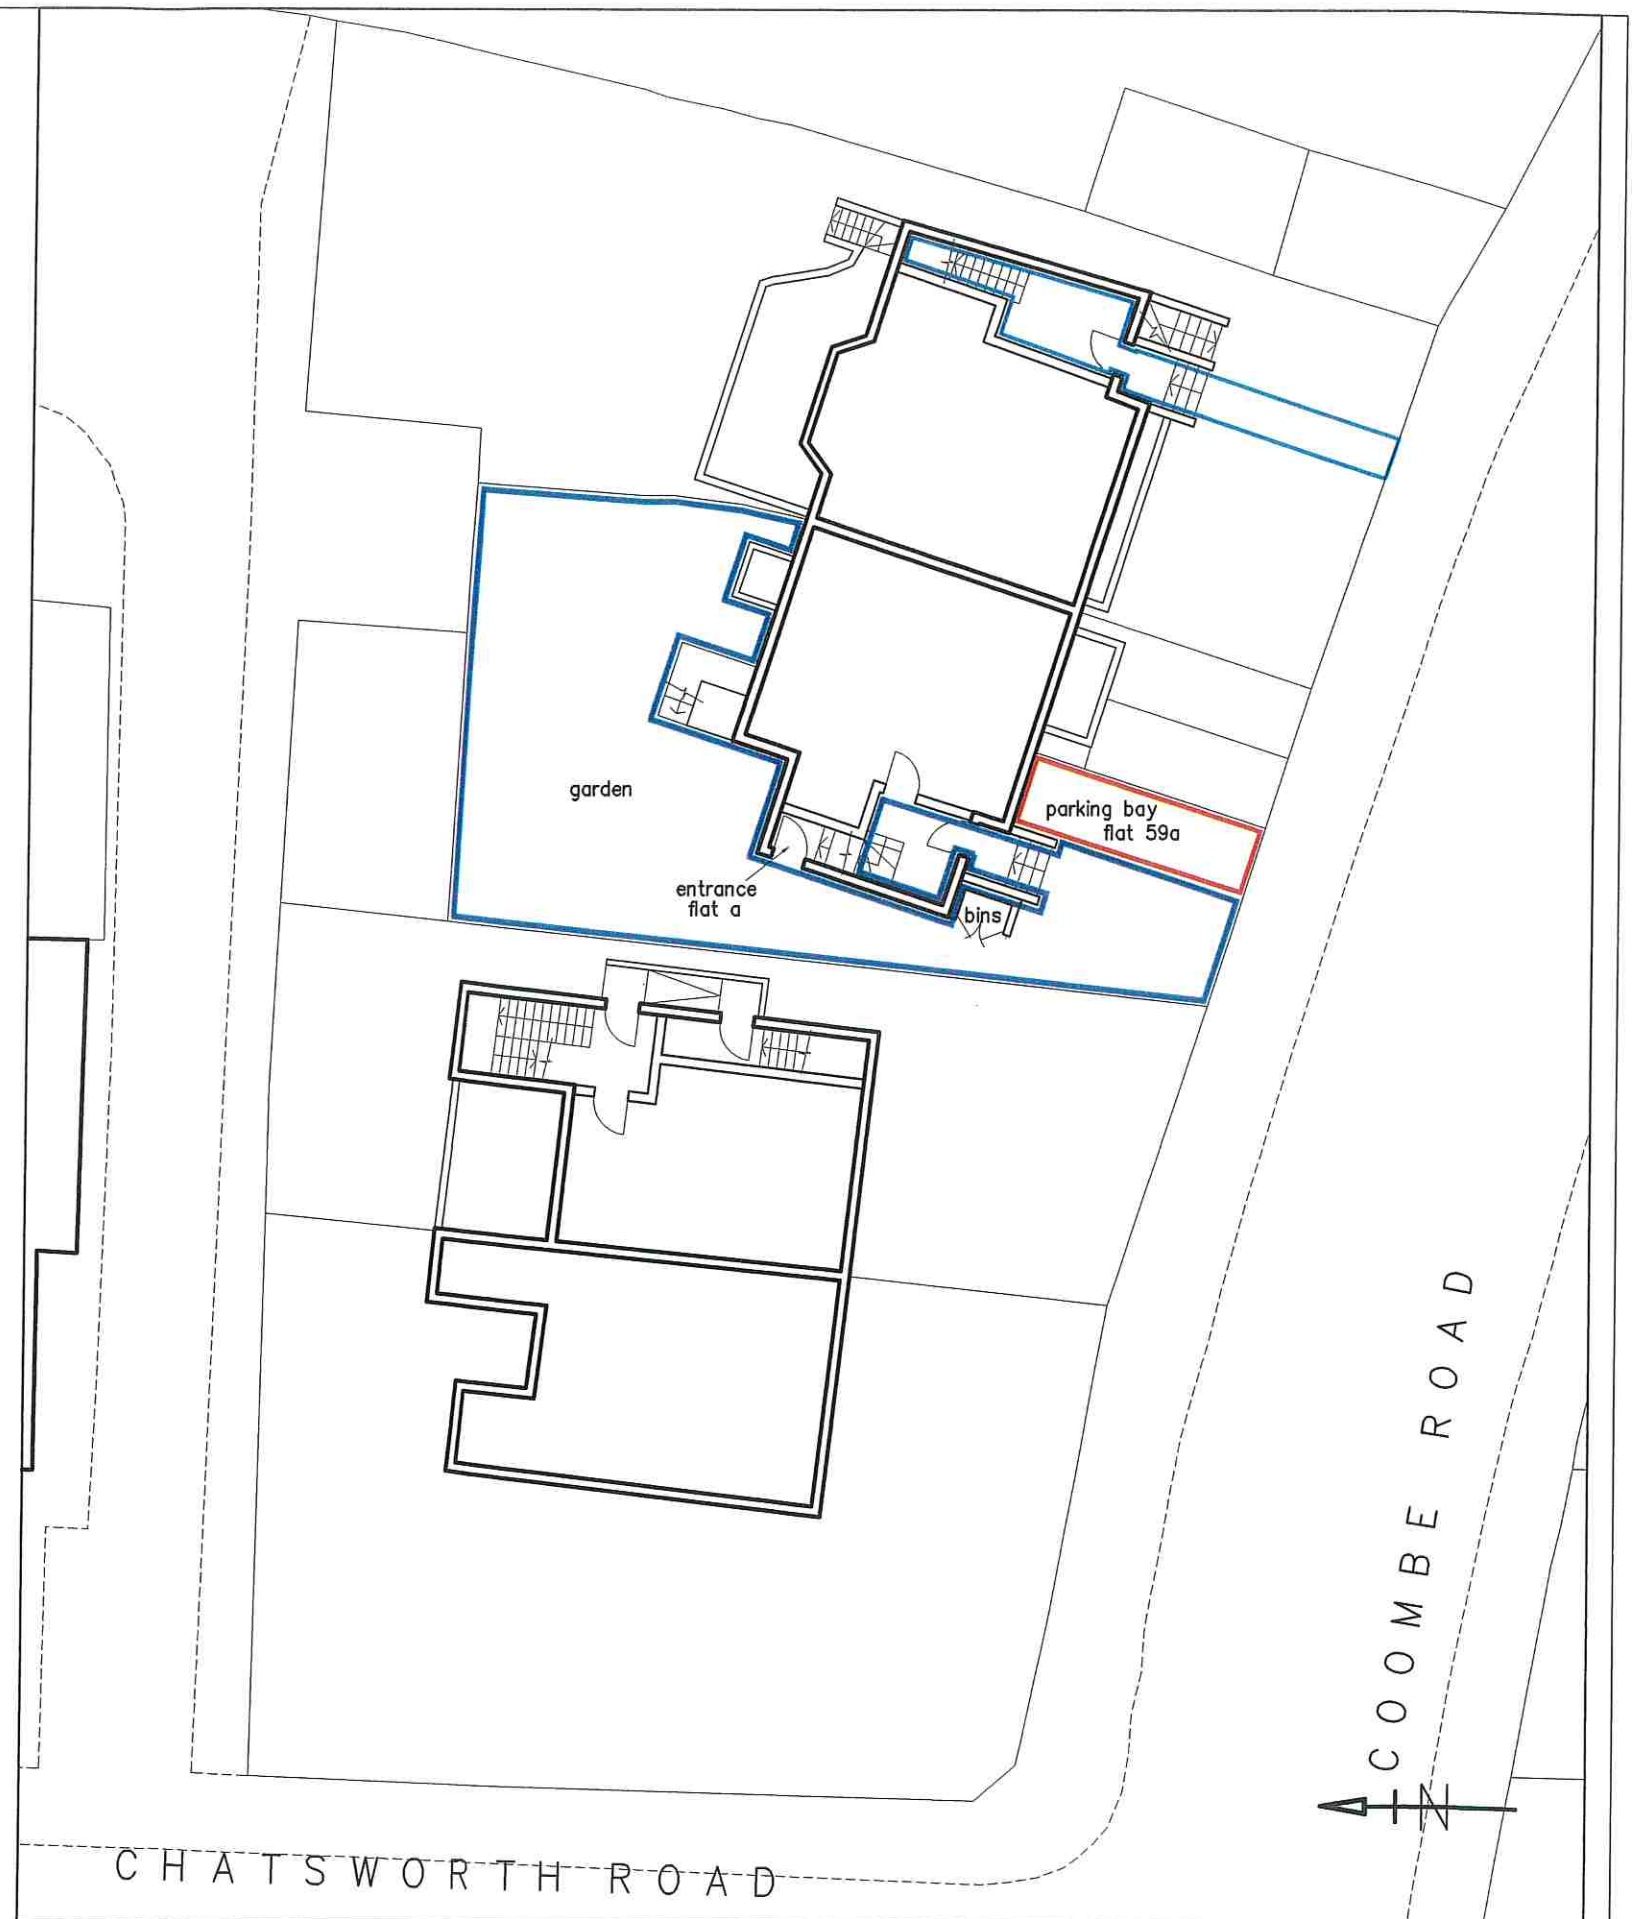

59 COOMBE ROAD, CRO 1BR
GROUND FLOOR

MST ARCHITECTURAL SERVICES
44 Cumberland Road
Woodside Green, London SE25 4RE
Tel -07789 341 671

SCALE 1:200	DATE 14/03/06
CAD:	PLAT DATE:
TITLE	JOB No
LEASE PLAN	

PROJECT
59a COOMBE ROAD,
CROYDON, CRO 1BR