

KEY




EXTENT OF DEMISED
PREMISES FOR 59c



COMMUNAL AREA



59 COOMBE ROAD, CRO 1BR
GROUND FLOOR

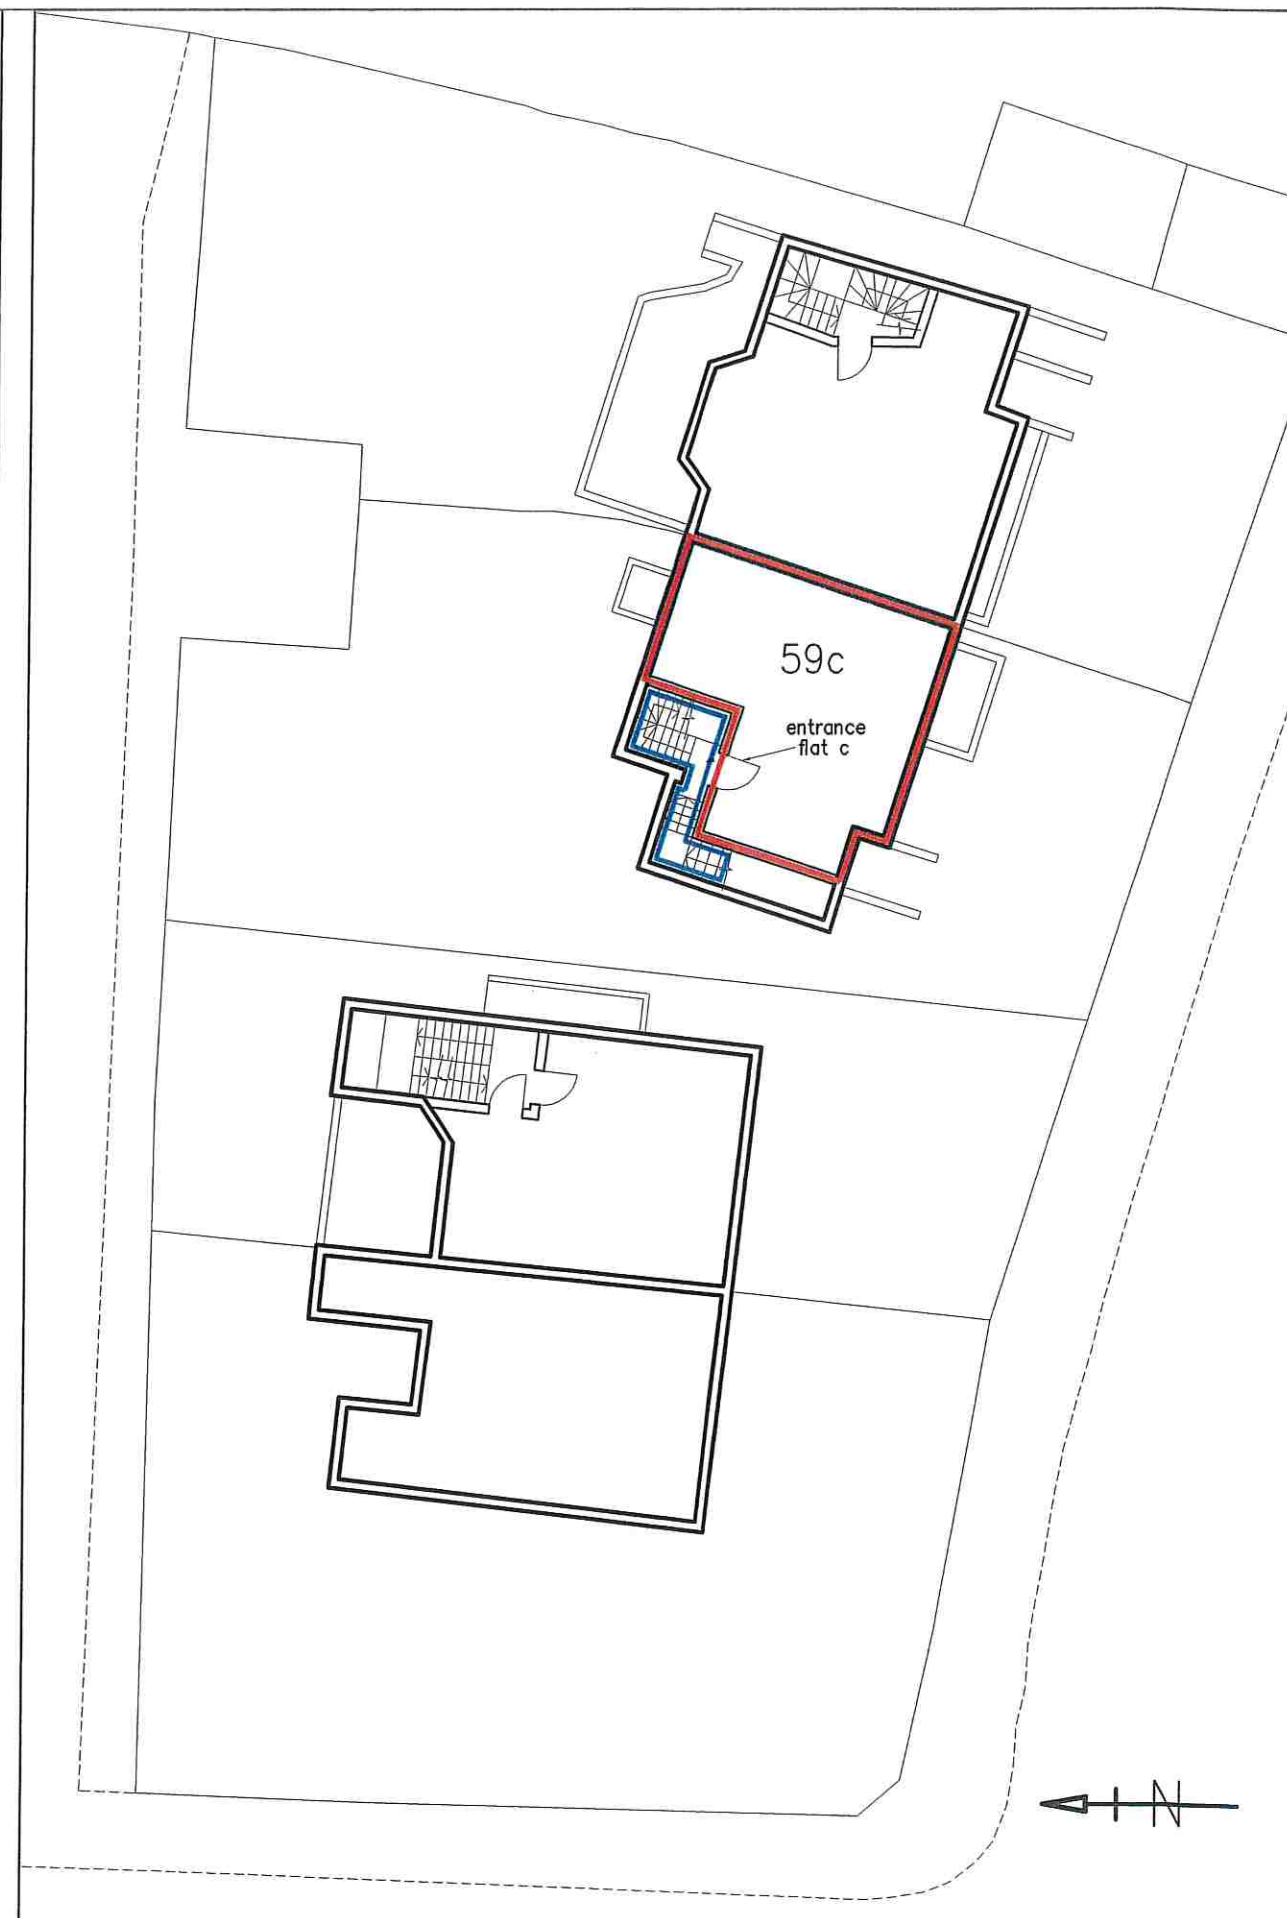

59c COOMBE ROAD, CRO 1BR
FIRST FLOOR

DO NOT SCALE

All dimensions to be checked on site. Errors or omissions should be reported to MST.

© Copyright belongs to MST Architectural Services

Notes:

Drawings prepared for outline of premises only. MST Architectural Services area checks carried out in the future, cannot be held accountable for any dimensions

Revision	Description	Date

MST ARCHITECTURAL SERVICES
44 Cumberland Road
Woodside Green, London SE25 4RE
Tel -07789 341 671

SCALE 1:200

CAD:

TITLE

LEASE PLAN

DATE

14/03/06

PLOT DATE:

JOB No

000 00

PROJECT

59c COOMBE ROAD,
CROYDON, CRO 1BR