

DO NOT SCALE
All dimensions should be checked on site. Errors or omissions should be reported to MST.
© Copyright belongs to MST Architectural Services

Notes:
Drawings prepared for outline of premises only. MST Architectural Services cannot be held accountable for any dimensions are checked out in the future.


Revision	Description	Date

MST ARCHITECTURAL SERVICES
44 Cumberland Road
Woodside Green, London SE25 4RE
Tel: 07789 341 671


DATE	14/03/06
PROJECT	61d COOMBE ROAD, CROYDON, CRO 1BR
SCALE	1:200
DATE	14/03/06
PROJECT	61d COOMBE ROAD, CROYDON, CRO 1BR

61d COOMBE ROAD, CROYDON, CRO 1BR

61 COOMBE ROAD, CRO 1BR
GROUND FLOOR

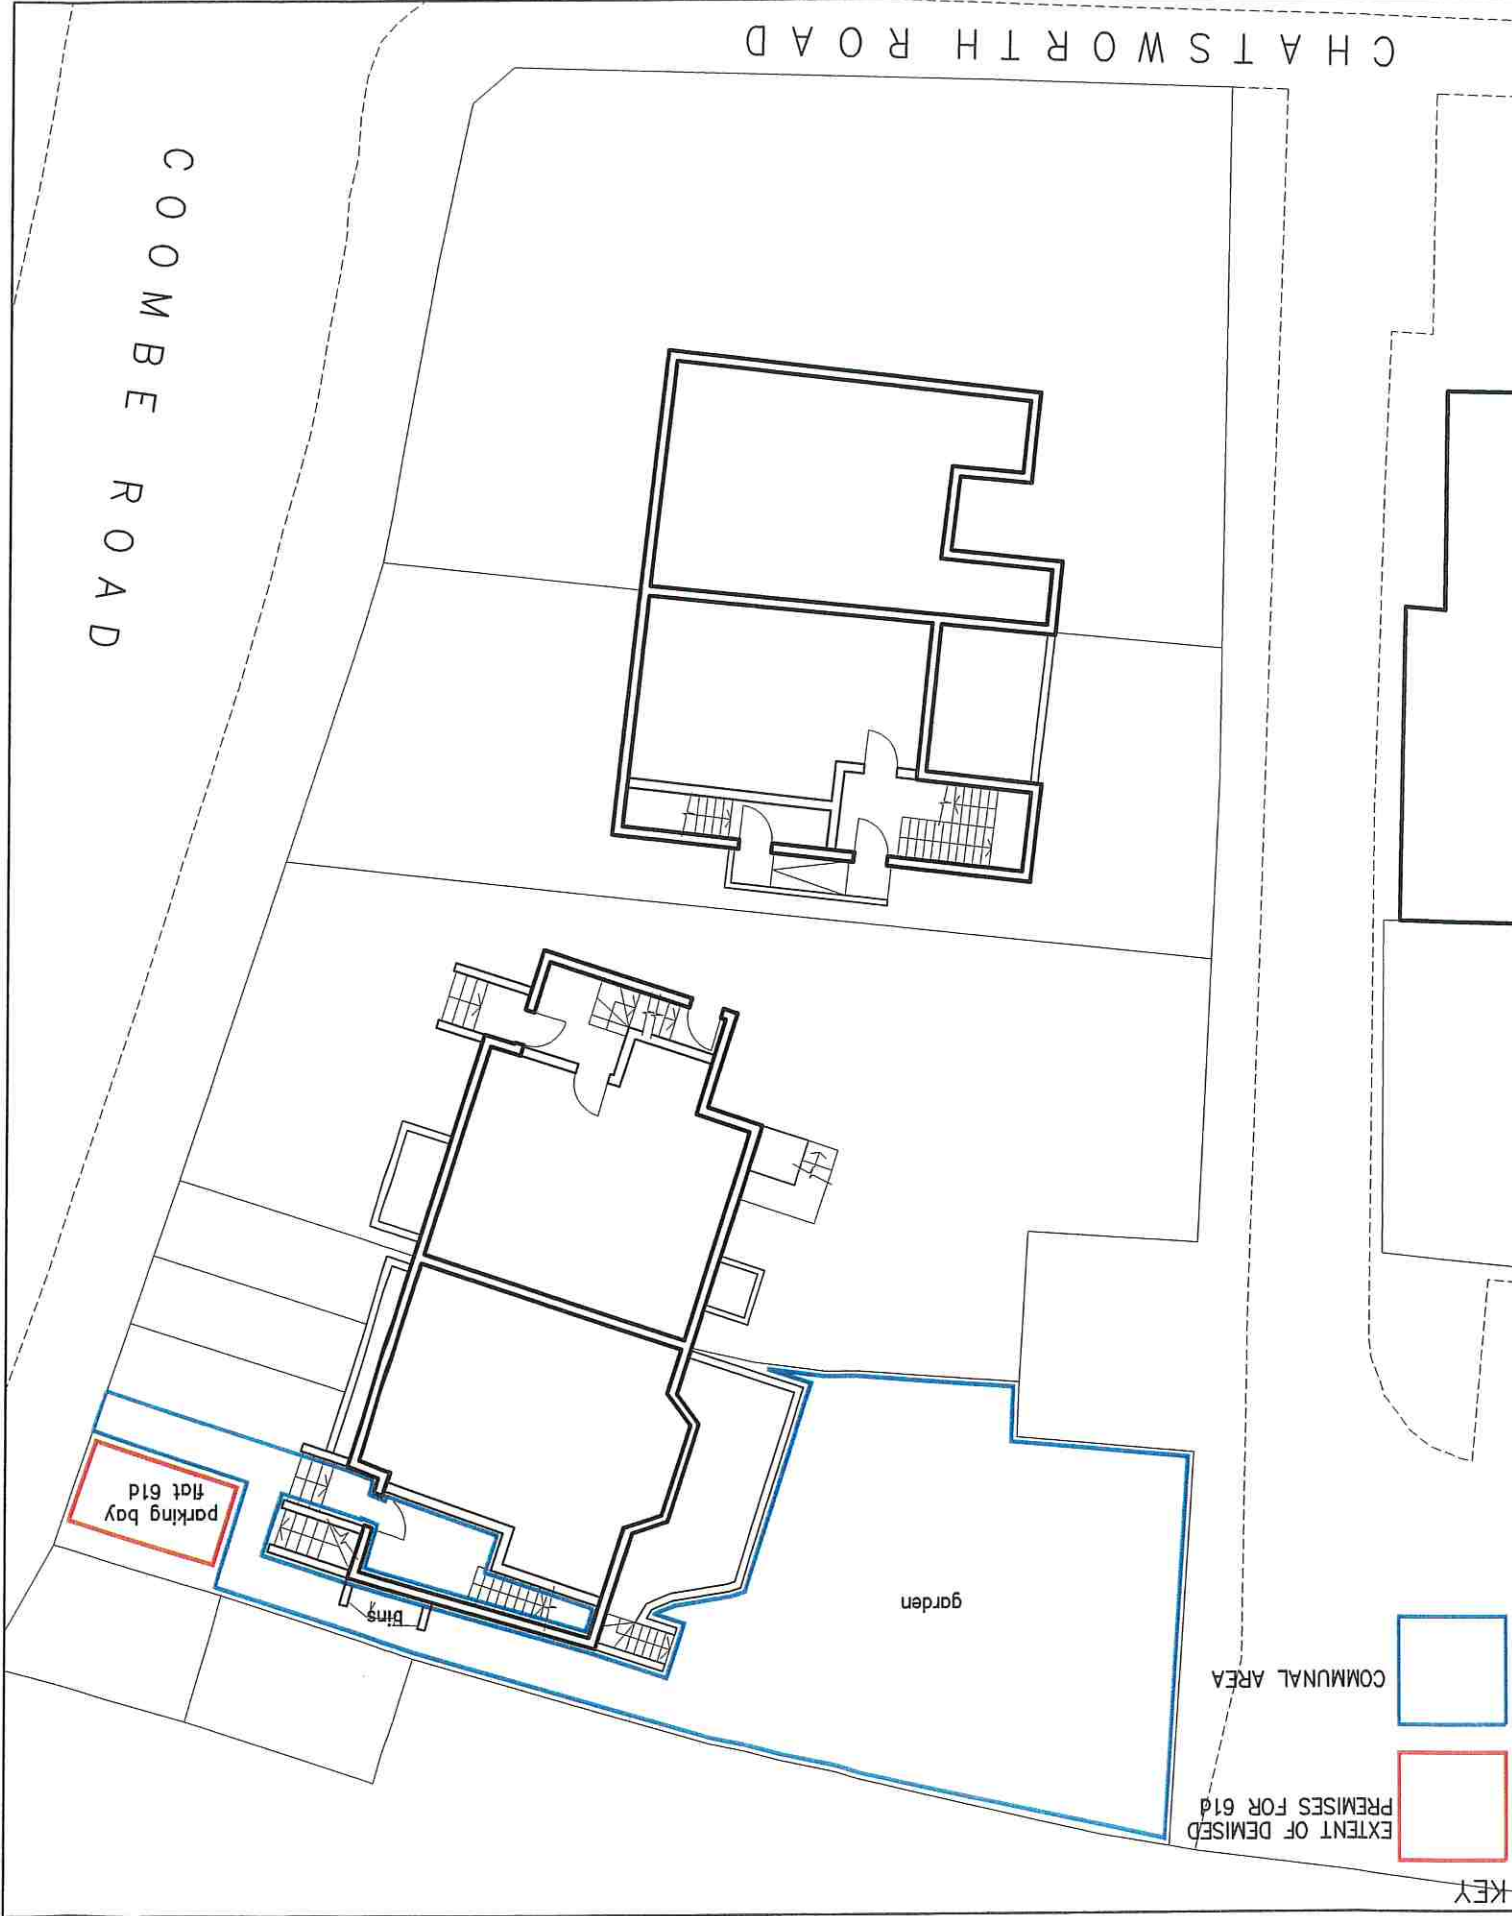

61 COOMBE ROAD, CRO 1BR
FIRST FLOOR

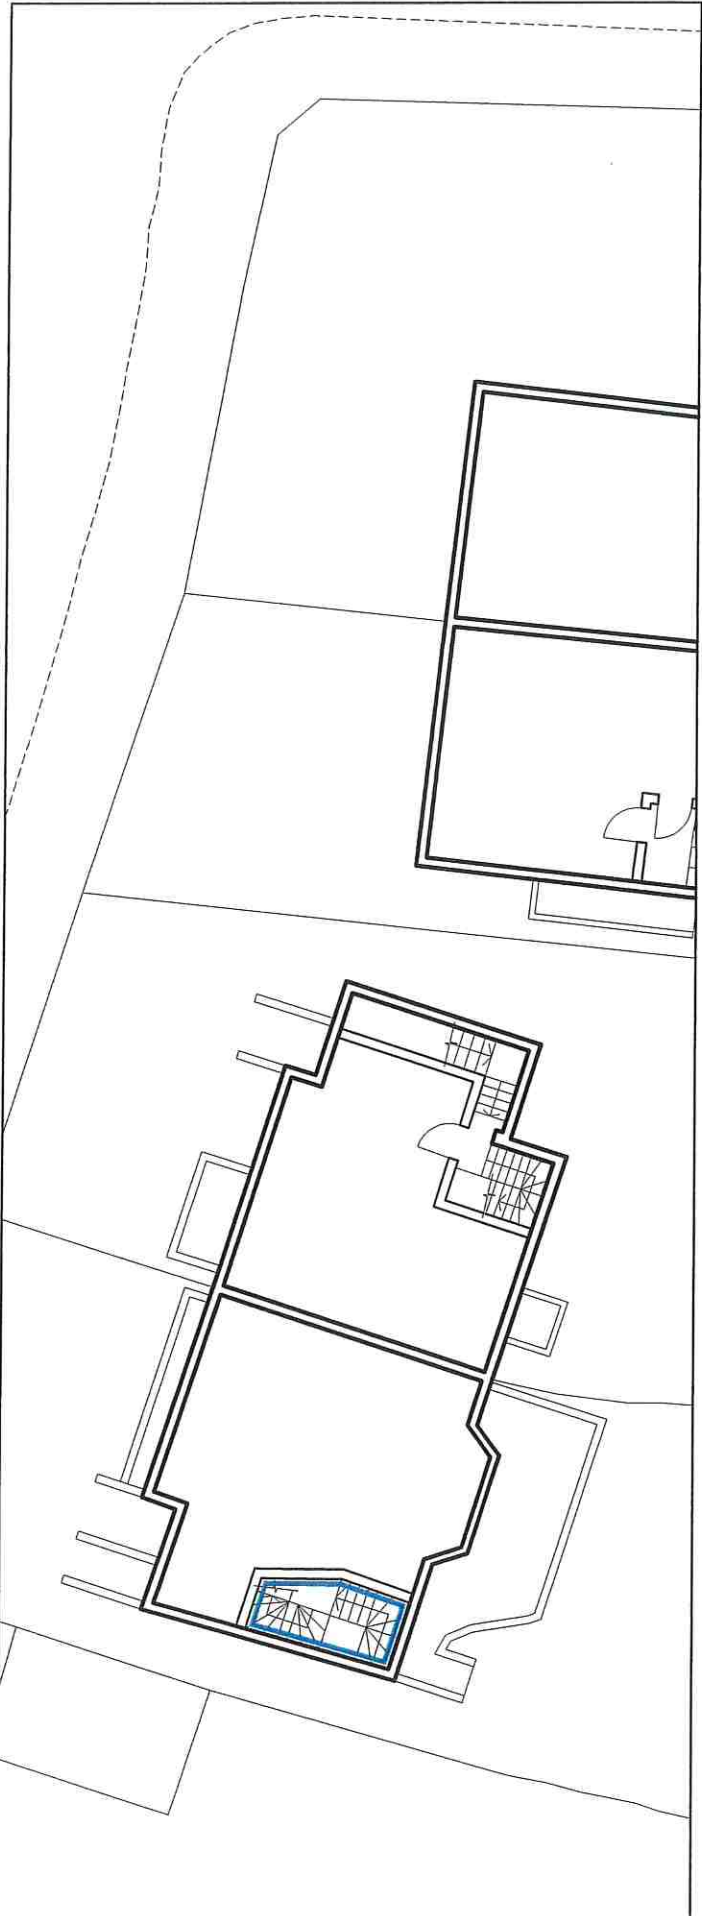

61d COOMBE ROAD, CRO 1BR
SECOND FLOOR

