

DO NOT SCALE
All dimensions should be checked on site. Errors or omissions should be reported to MST.
© Copyright belongs to MST Architectural Services

Notes:
Drawings prepared for outline of premises only. MST Architectural Services cannot be held accountable for any dimensions area checks carried out in the future.


Revision	Description	Date

MST ARCHITECTURAL SERVICES
44 Cumberland Road
Woodside Green, London SE25 4RE
Tel: 07789 341 671

SCALE 1:200	DATE 14/03/06
CN:	PLAT DATE:
TITLE	JOB No
LEASE PLAN	

PROJECT
61b COOMBE ROAD,
CROYDON, CRO 1BR

61b COOMBE ROAD, CRO 1BR
GROUND FLOOR

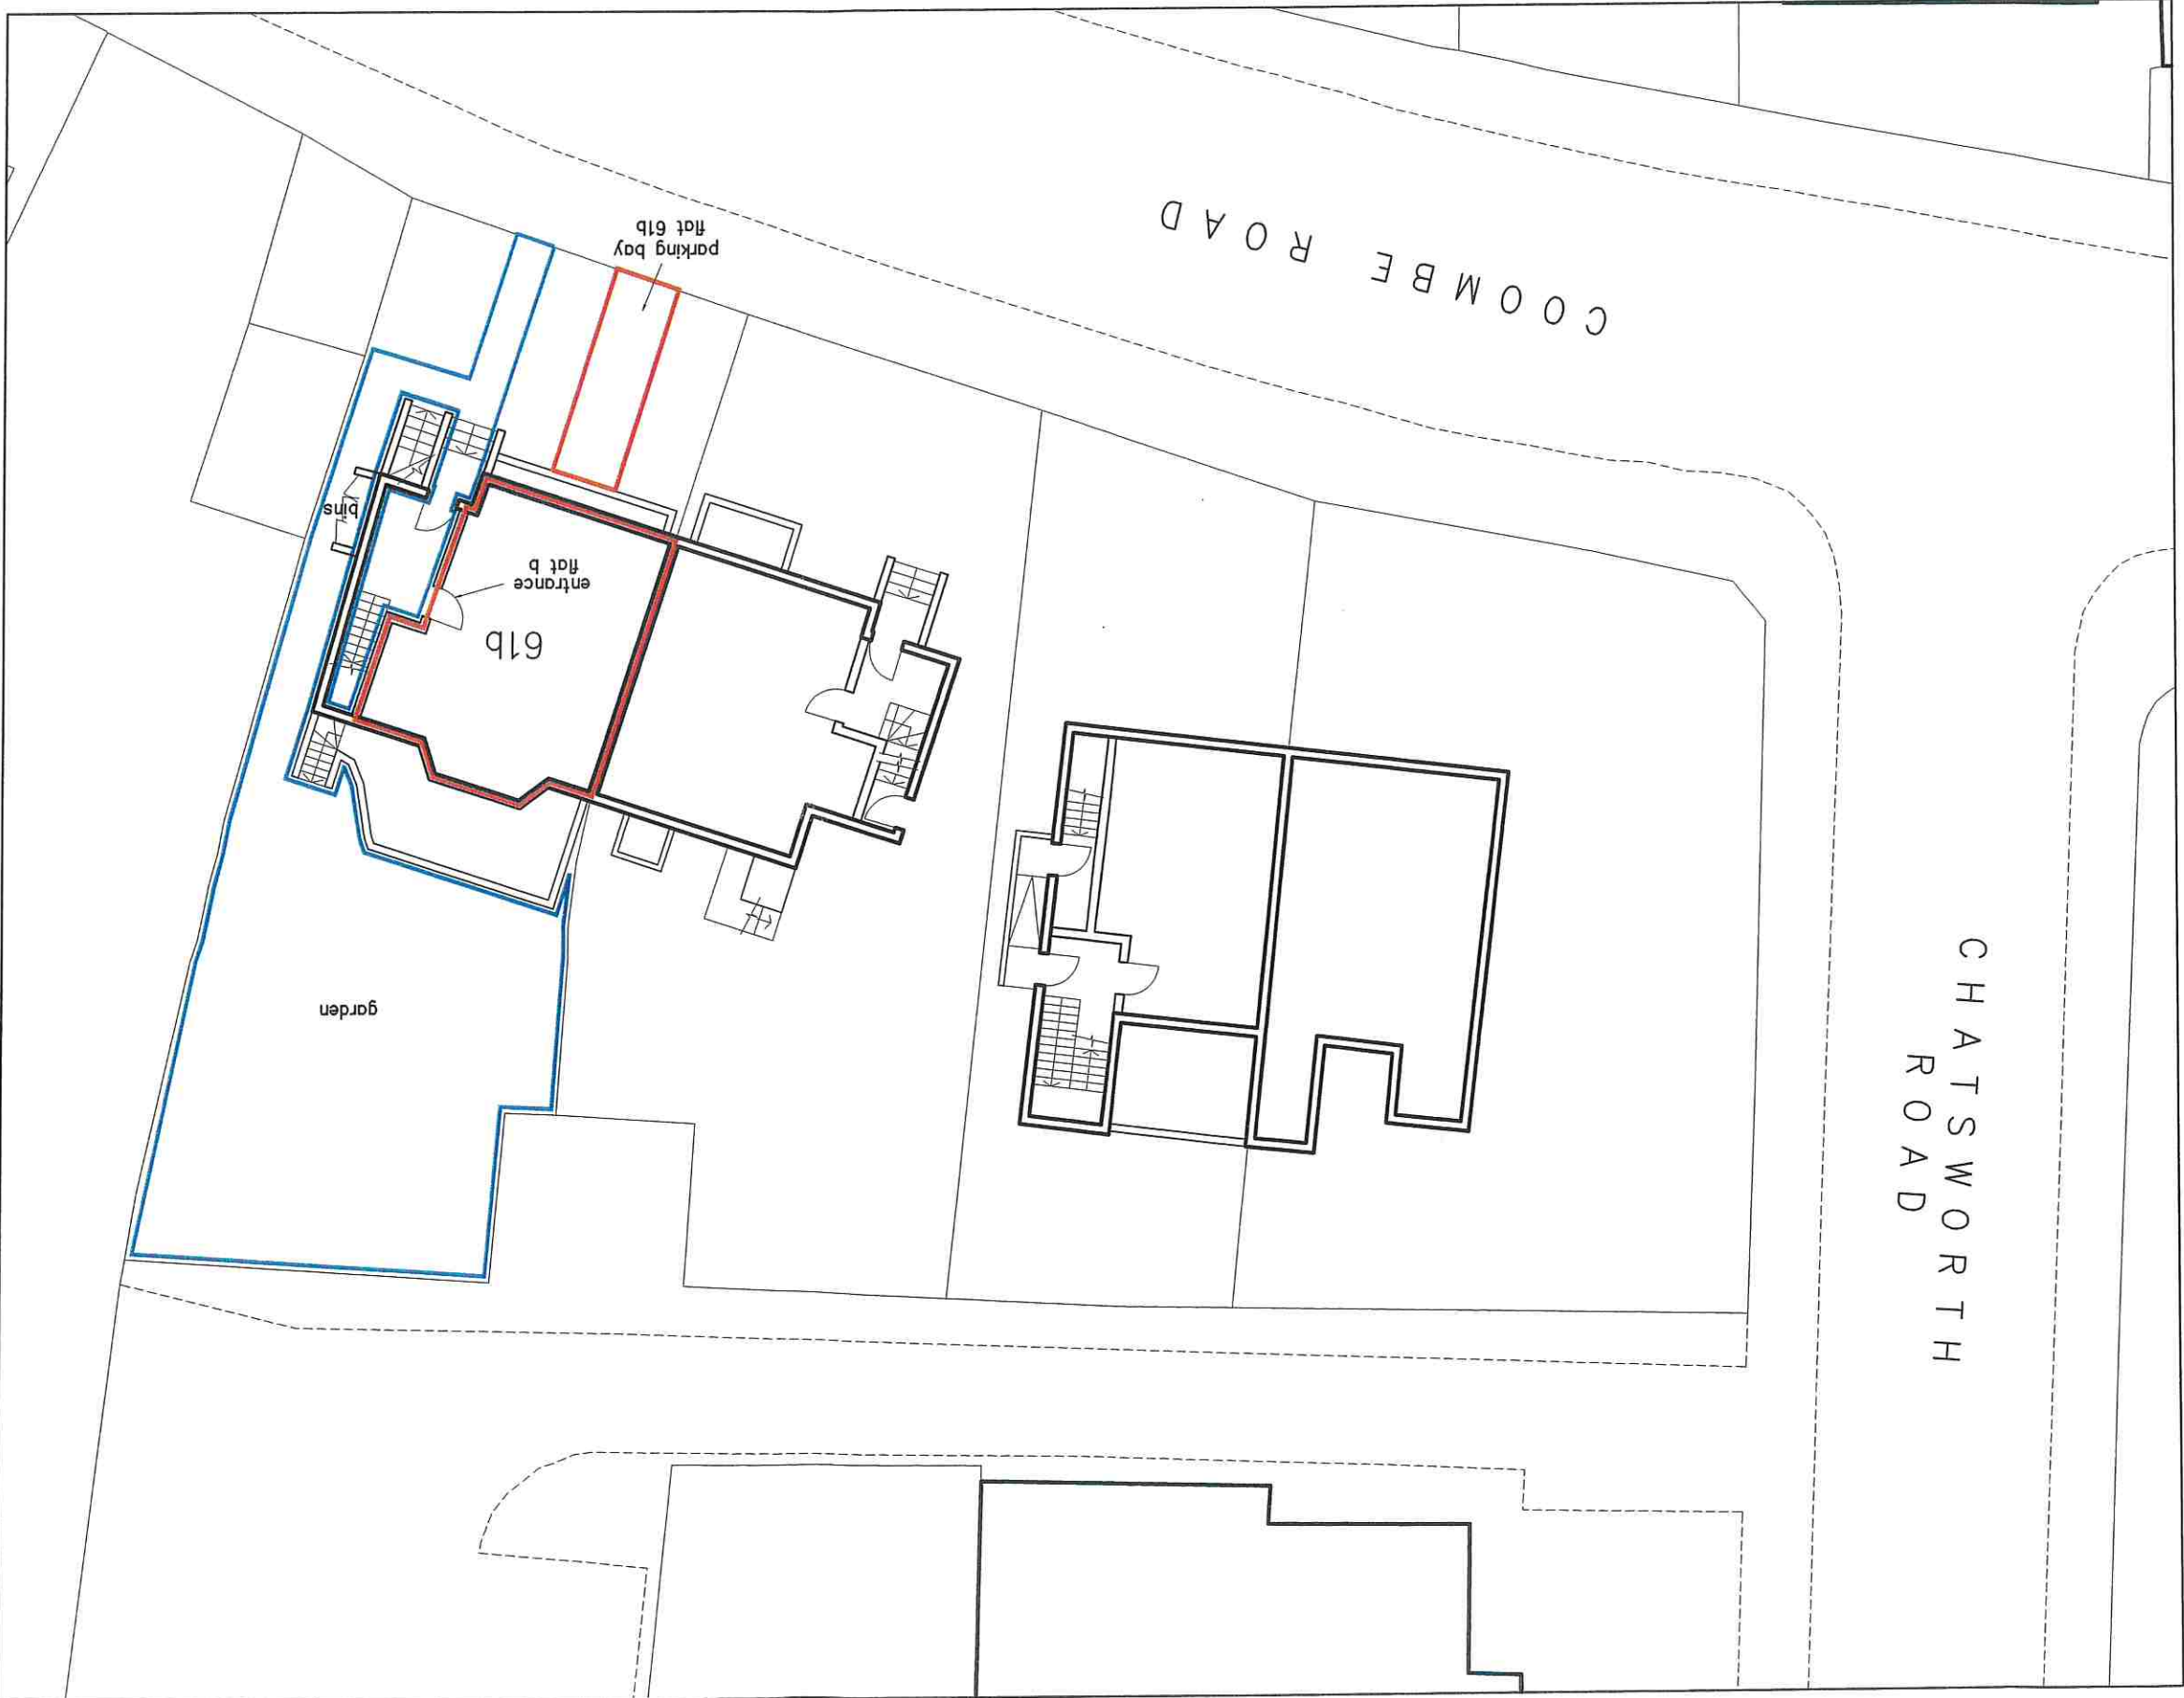

KEY

EXTENT OF DEMISED PREMISES FOR FLAT 61b

COMMUNAL AREA

